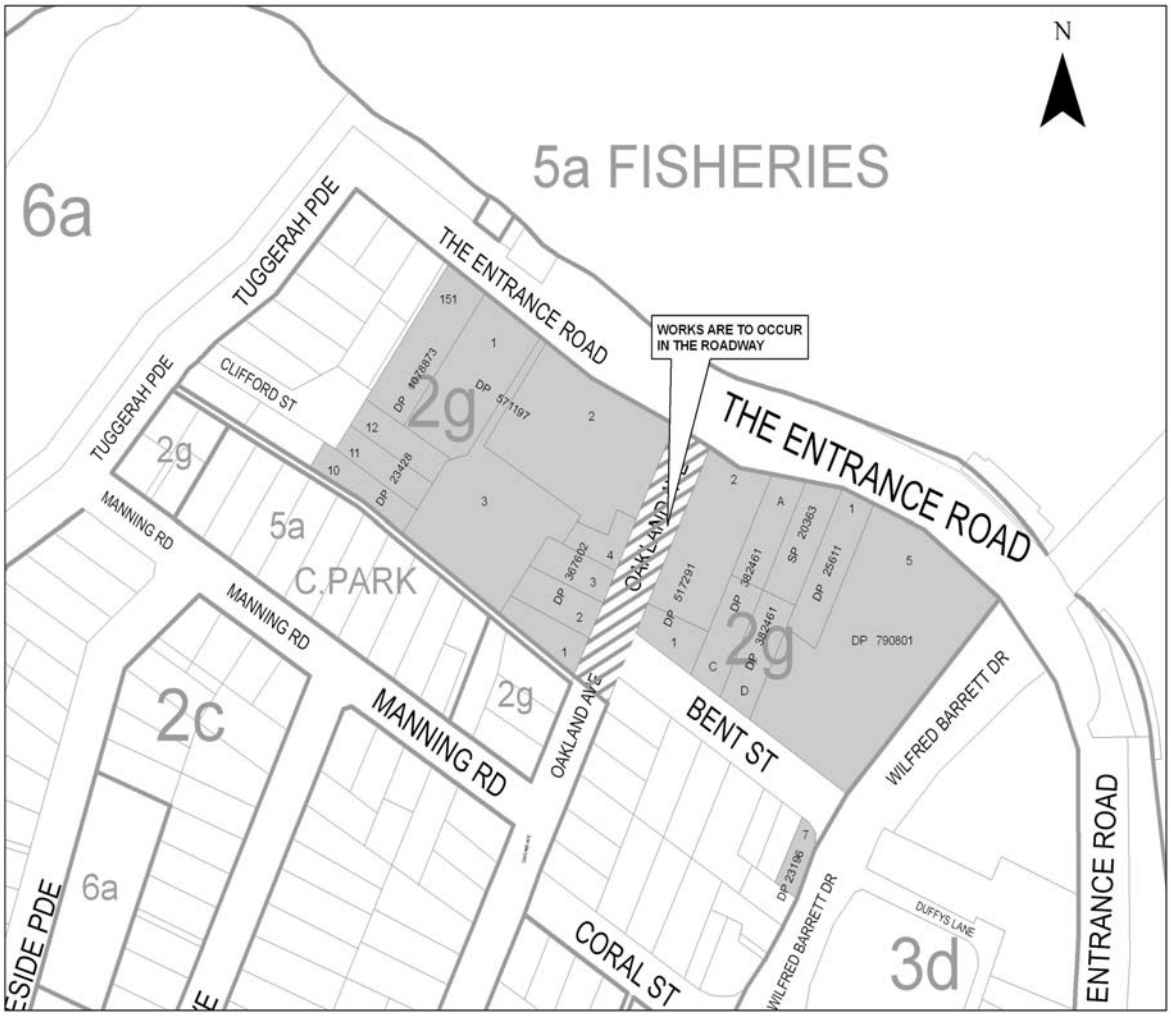
N
5a FISHERIES
6a
TUGGERAH PDE
THE ENTRANCE ROAD
WORKS ARE TO OCCUR IN THE ROADWAY
CLIFFORD ST
2g
DP 1078873
DP 571197
DP 23428
DP 367602
DP 517291
DP 392461
SP 20363
DP 25611
DP 790801
DP 23196
THE ENTRANCE ROAD
MANNING RD
5a
C.PARK
OAKLAND AVE
BENT ST
2c
WILFRED BARRETT DR
ENTRANCE ROAD
6a
CORAL ST
DUFFYS LANE
3d

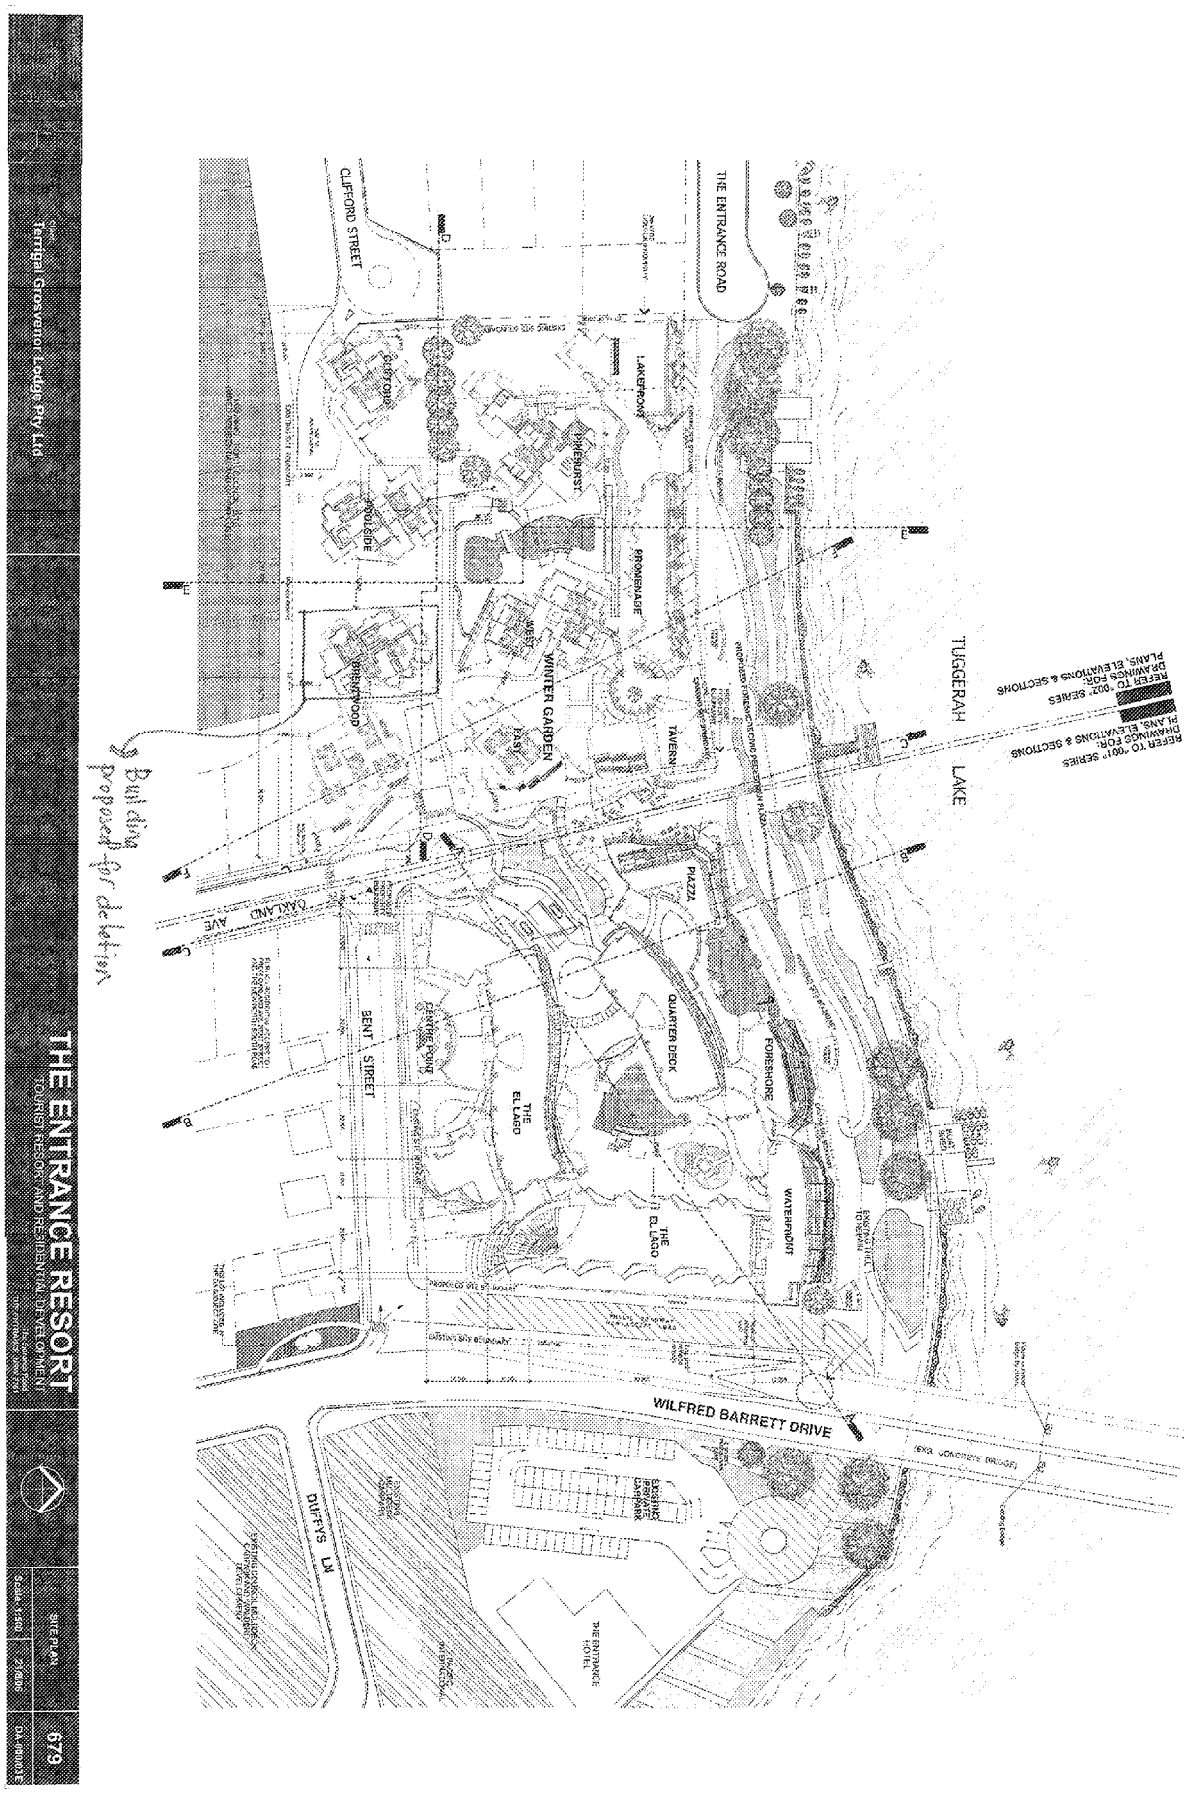
THE ENTRANCE RESORT
TO ARCHITECTURAL DEVELOPMENT
Terrigal Crosvenor Lodge Pty Ltd
SITE PLAN
079
THE ENTRANCE ROAD
CLIFFORD STREET
LAKEFRONT
PROMENADE
WINTER GARDEN
TAVERN
PLAZA
QUARTER DECK
FOREHORE
WATERFRONT
THE EL LAGO
BENT STREET
OAKLAND AVE
WILFRED BARRETT DRIVE
DUFFYS LN
TUGGERAH LAKE
THE ENTRANCE HOTEL
Building proposed for deletion